Permit #F00150942-B

FilmL.A., Inc.
6255 W Sunset Blvd, 12th Floor
Hollywood, CA 90028
t: (213)977-8600 - f: (213)977-8601
www.filmla.com

Summary Information

Permit No: F00150942-B **Type of Permit:** FILMING **Release Date:** 04/23/2019

Production Company MINIM PRODUCTIONS INC

Insured Company Name MINIM PRODUCTIONS INC

Contact Phone No. 1 323-956-1400

Contact Phone No. 2

Fax Address 5555 MELROSE AVENUE, DEMILLE BUILDING 1ST FLOOR LOS ANGELES, California 90038

Production Title SNOWFALL EP 307

Type of Production TV Drama

Producer Tony Mark

Director Dan Attias

1st AD Alex Leimone

Production Manager John LaBrucherie

FilmL.A. Coordinator Melissa Levine

Location Manager Brian O'Neill

Primary Phone Mobile - 323-646-8334

Secondary Phone

Location Assistant Caitlin McCarty

Primary Phone Mobile - (586) 913-6159

Secondary Phone

Fees

FILMLA NON-REFUNDABLE FILM PERMIT RIDER FEE	$109.00

Total Permit Fee $109.00

Number of Locations 1

NOT A PERMIT

FilmL.A., Inc.
6255 W Sunset Blvd, 12th Floor
Hollywood, CA 90028
t: (213)977-8600 - f: (213)977-8601
www.filmla.com

Summary Information — Location

Permit Number	F00150942-B	**Location Manager**	Brian O'Neill
Production Company	MINIM PRODUCTIONS INC	Primary Phone	Mobile - 323-646-8334
Insured Company	MINIM PRODUCTIONS INC	Secondary Phone	
Production Title	SNOWFALL EP 307		

Location Address	6726 N Figueroa St, Los Angeles, CA, 90042
Location Type	Private Residence
Prep Dates	4/22/2019 - 4/22/2019 07:00 - 19:00 1 day
Film Dates	4/23/2019 - 4/23/2019 06:00 - 22:00 1 day
Strike Dates	4/24/2019 - 4/24/2019 07:00 - 19:00
Open or Closed to the Public	Closed
Generic Conditions	*Certain service and personnel fees required by jurisdictional agencies are not collected by FilmL.A. Any such fees must be paid directly to the appropriate agency, and a separate invoice will be provided to the permittee. *LA CITY AND/OR LA COUNTY FIRE CHECKLIST ATTACHED TO FINAL PERMIT. THE PERMITTEE IS RESPONSIBLE FOR COMPLETING CHECKLIST PRIOR TO FILMING ACTIVITY AT THIS LOCATION. NON COMPLIANCE MAY RESULT IN ASSIGNMENT OF A FIRE OFFICER. Community Survey Obtained Equipment staging and vehicles may park on one side of the street only. Must Maintain 5' Clearance on Sidewalks/Walkways Must maintain local/emergency access No cast or crew parking on area streets No interference with merchant activity. No stopping and setting up in residential areas before 7am or after 10pm without prior approval Notify LAPD Northeast Division (323) 561-3214 or comm. (213-978-6552 1/2 hour prior to any gunfire, brandishing weapons, special effects or simulated emergency or criminal activity. Number of uniformed officers listed on the permit is a minimum requirement. Permittee remains responsible for deploying a sufficient number of uniformed officers to provide traffic and crowd control to ensure the safety of the film crew and the public. Traffic Officers Required
Please see attached documents	Figueroa St btwn Springvale Dr & St Albans St ES curb - Snowfall.pdf Figueroa St btwn St Albans St & Hillandale Dr ES curb+1 - Snowfall (Rev 1).pdf Figueroa St btwn St Albans St & Hillandale Dr ES curb - Snowfall.pdf

NO PERMIT

FilmL.A., Inc.
6255 W Sunset Blvd, 12th Floor
Hollywood, CA 90028
t: (213)977-8600 - f: (213)977-8601
www.filmla.com

Summary Information — Location

Permit Number F00150942-B
Production Company MINIM PRODUCTIONS INC
Insured Company MINIM PRODUCTIONS INC
Production Title SNOWFALL EP 307

Location Manager Brian O'Neill
Primary Phone Mobile - 323-646-8334
Secondary Phone

Equipment on Location

Type	Quantity
5 or 10 ton trucks	8
Cast/Crew vehicles	95
Catering Truck	2
Condors	1
Cranes	1
Cube Trucks	4
Generator	1
Honey Wagons	4
Motor Homes	4
Picture vehicles	10
Portable restrooms	2
Scissor Lifts	1
Stakebed Trucks	4
Trailers	4
Vans	6

Personnel on Location

Type	Quantity
Audience Members	10
Cast	95
Crew	10
Off-Duty/Retired LAPD Officer(s)	2

Filming Activities Atmospheric Smoke Effects; Brandishing weapons; Drive by; Drive ups & away; Equipment on sidewalk, in curb lane & across street; Exterior Dialogue; Exterior establishing shots; Exterior models against scenery; Interior Dialogue; Interior motion without sound; Intermittent pedestrian control; Intermittent traffic control - 2 minutes standard; Wetdown; HERBAL CIGARETTES;;

Jurisdiction **Political:** Los Angeles City - Council District 14 **Police:** Los Angeles Police Department **Fire:** Los Angeles City

Thomas Guide **Page:** 595 **Grid:** D1

Approvals LOS ANGELES CITY DEPARTMENT OF PUBLIC WORKS — Vanessa Martin
FILML.A. CLOSURES — Michael Gonzalez

Coordinator Note RIDER A RELEASES LOCATION

Coordinator Note RIDER B REVISES CLOSURES

NOT A PERMIT

FilmL.A., Inc.
6255 W Sunset Blvd, 12th Floor
Hollywood, CA 90028
t: (213)977-8600 - f: (213)977-8601
www.filmla.com

Summary Information — Location

Permit Number F00150942-B
Production Company MINIM PRODUCTIONS INC
Insured Company MINIM PRODUCTIONS INC
Production Title SNOWFALL EP 307

Location Manager Brian O'Neill
Primary Phone Mobile - 323-646-8334
Secondary Phone

Parking

Base Camp
Location Type : 1979 Naud St, Los Angeles, CA, 90012
Other Location

Crew Parking
Location Type : 1819 Barranca St, Los Angeles, CA, 90031
Other Location

Lane / Full Closure E/S CURB PLUS ADJACENT LANE, N FIGUEROA ST., ST ALBANS ST. TO HILLANDALE DR
Approximate Footage 0 - 300

Date(s) 4/23/2019 to 4/23/2019 **Time(s)** 20:00 to 22:00

Lane / Full Closure E/S N FIGUEROA ST, ST ALBANS ST. TO SPRINGVALE DR.
Approximate Footage 0 - 300

Date(s) 4/23/2019 to 4/23/2019 **Time(s)** 06:00 to 22:00

Lane / Full Closure E/S CURB LANE, N FIGUEROA ST., ST ALBANS ST. TO HILLANDALE DR
Approximate Footage 0 - 300

Date(s) 4/23/2019 to 4/23/2019 **Time(s)** 06:00 to 22:00

NOT A PERMIT

Permit #F00150942-B

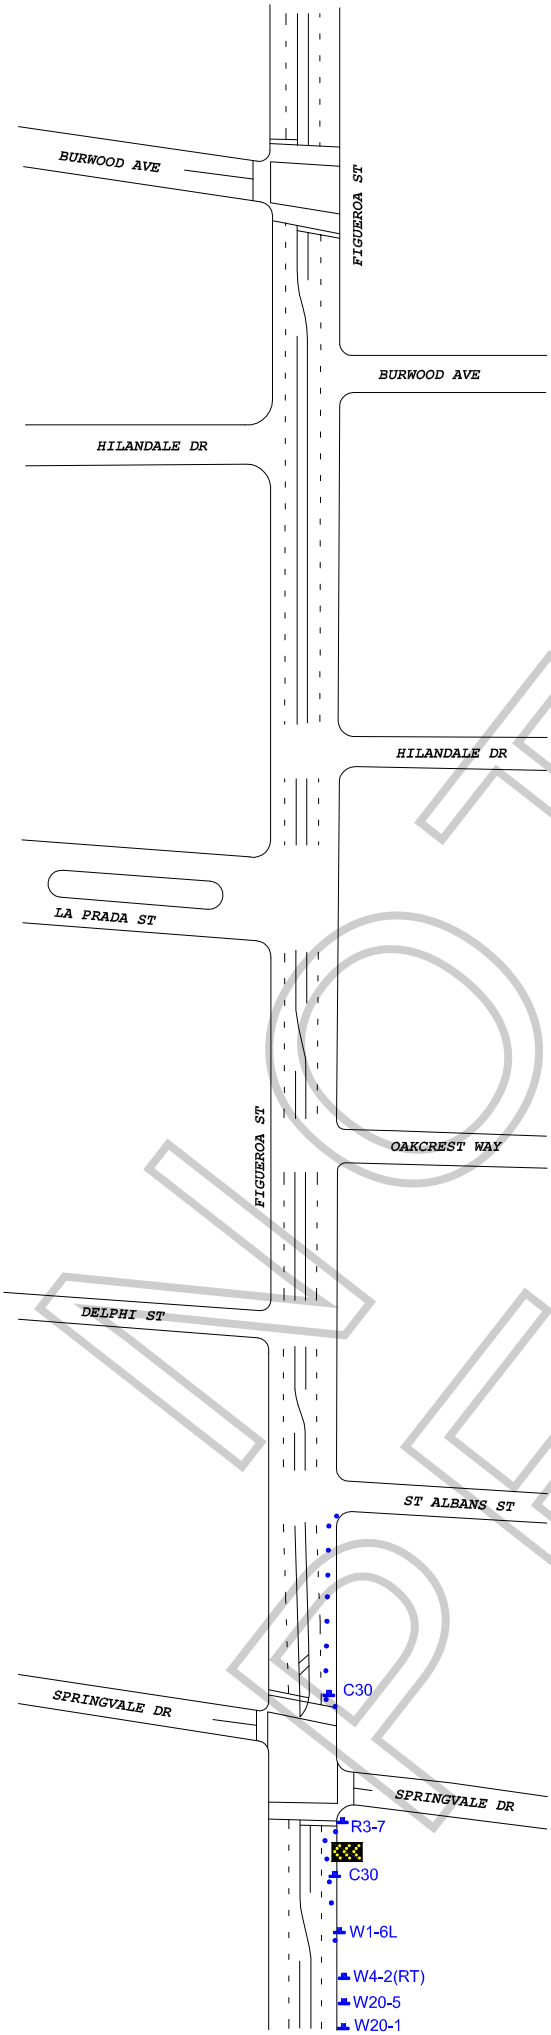

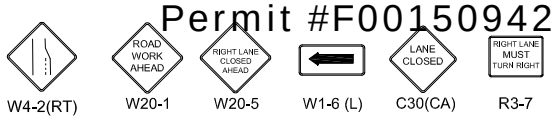

Ⓢ TRAFFIC SIGNAL

● TRAFFIC CONE

TYPE I W/ SIGN

FLASHING ARROW SIGN (FAS)

ALL TRAFFIC CONTROL WILL BE INSTALLED TO MEET OR EXCEED THE LATEST CA-MUTCD MINIMUM REQUIREMENTS

NOT A PERMIT

WORK ZONE TRAFFIC CONTROL PLAN
GENERAL NOTES

1. DATE/TIME: 4-23-19 FROM 06:00 HOURS TO 22:00 HOURS.

2. ALL SIGNING, STRIPING, AND TRAFFIC CONTROL DEVICES SHALL CONFORM TO THE (CURRENT) STATE OF CALIFORNIA DEPARTMENT OF TRANSPORTATION (CALTRANS) STANDARD PLANS AND STANDARD SPECIFICATIONS, CALIFORNIA MUTCD, AND ANY ADDENDUMS THERETO, AND AS SHOWN ON THESE PLANS, SYMBOLS AND ABBREVIATIONS USED ARE SHOWN ON CALTRANS STANDARD PLANS.
3. THERE WILL BE NO INTERFERENCE WITH TRAFFIC SIGNALS OR CROSSWALKS.
4. CONES WILL BE 28" MINIMUM HEIGHT AND HAVE REFLECTORIZED SLEEVES FOR NIGHT WORK.
5. POLICE WILL DIRECT TRAFFIC IF NECESSARY.

TCP FOR: MINIM PRODUCTIONS: "SNOWFALL"

LOCATION: E/S CURB LANE OF FIGUEROA ST BTWN SPRINGVALE DR & ST. ALBANS ST LOS ANGELES, CALIFORNIA

CONTACT: TIM BALLOU
OFFICE# 213-763-9000
BRIAN O'NEILL
PH# 323-646-8334

JCL TRAFFIC SERVICES
(213) 622-9775
C31-CA Lic # 805357

DATE	REVISIONS	DRAFTER: MARIO MENJIVAR
		SCALE: N.T.S.
		FILM LA: ML

Permit #F00150942-B

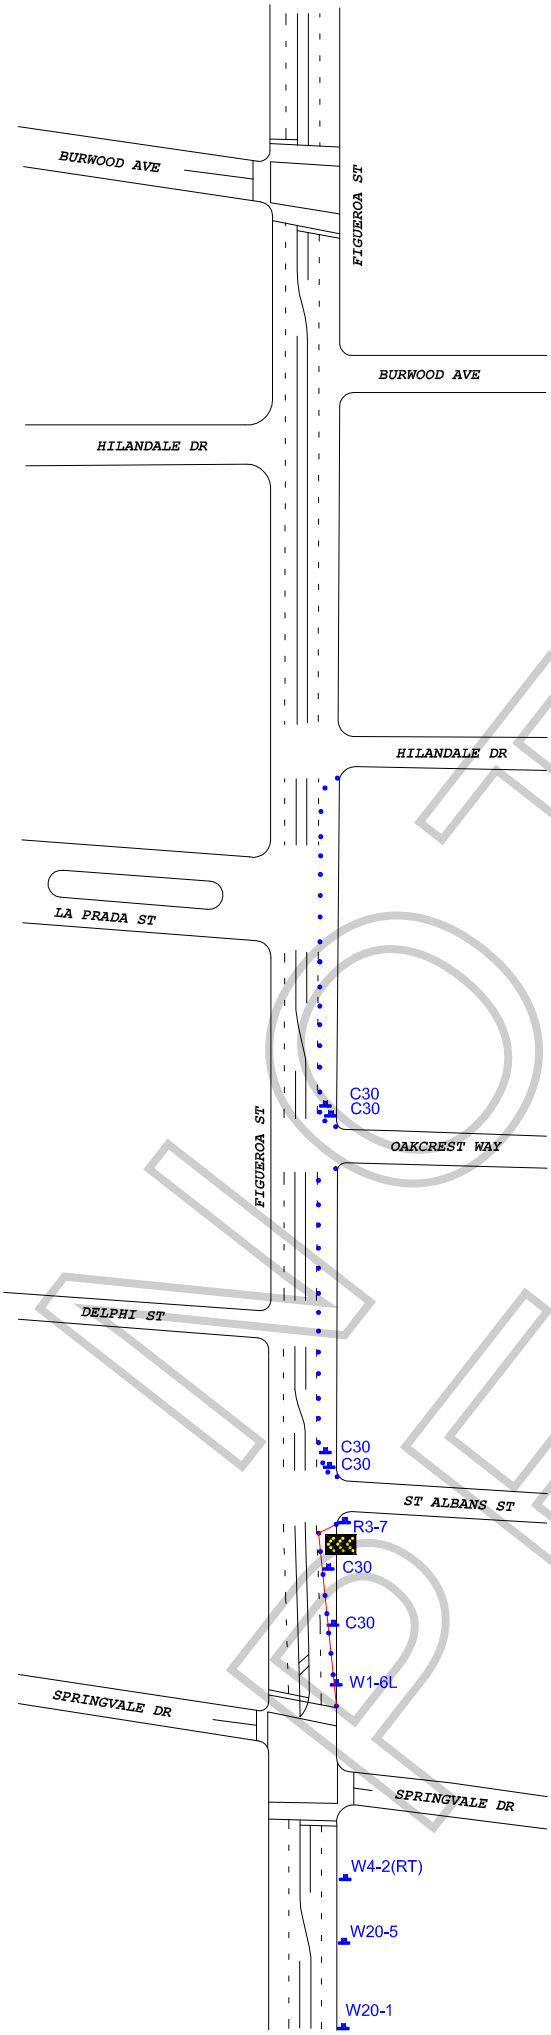

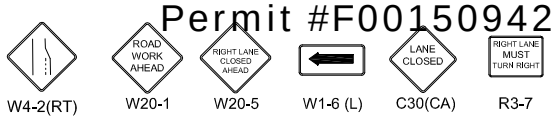

Ⓢ TRAFFIC SIGNAL

● TRAFFIC CONE

TYPE I W/ SIGN

FLASHING ARROW SIGN (FAS)

ALL TRAFFIC CONTROL WILL BE INSTALLED TO MEET OR EXCEED THE LATEST CA-MUTCD MINIMUM REQUIREMENTS

WORK ZONE TRAFFIC CONTROL PLAN
GENERAL NOTES

1. DATE/TIME: 4-23-19 FROM 20:00 HOURS TO 22:00 HOURS.

2. ALL SIGNING, STRIPING, AND TRAFFIC CONTROL DEVICES SHALL CONFORM TO THE (CURRENT) STATE OF CALIFORNIA DEPARTMENT OF TRANSPORTATION (CALTRANS) STANDARD PLANS AND STANDARD SPECIFICATIONS, CALIFORNIA MUTCD, AND ANY ADDENDUMS THERETO, AND AS SHOWN ON THESE PLANS, SYMBOLS AND ABBREVIATIONS USED ARE SHOWN ON CALTRANS STANDARD PLANS.
3. THERE WILL BE NO INTERFERENCE WITH TRAFFIC SIGNALS OR CROSSWALKS.
4. CONES WILL BE 28" MINIMUM HEIGHT AND HAVE REFLECTORIZED SLEEVES FOR NIGHT WORK.
5. POLICE WILL DIRECT TRAFFIC IF NECESSARY.

NOT A PERMIT

TCP FOR:	MINIM PRODUCTIONS: "SNOWFALL"
LOCATION:	E/S CURB AND ADJACENT LANE OF FIGUEROA ST BTWN ST ALBANS & HILLANDALE DR LOS ANGELES, CALIFORNIA
CONTACT:	TIM BALLOU OFFICE# 213-763-9000 BRIAN O'NEILL PH# 323-646-8334
	JCL TRAFFIC SERVICES (213) 622-9775 C31-CA Lic # 805357
DATE / REVISIONS	DRAFTER: MARIO MENJIVAR SCALE: N.T.S. FILM LA: ML

Permit #F00150942-B

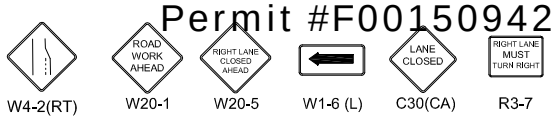

Ⓢ TRAFFIC SIGNAL

● TRAFFIC CONE

TYPE I W/ SIGN

FLASHING ARROW SIGN (FAS)

ALL TRAFFIC CONTROL WILL BE INSTALLED TO MEET OR EXCEED THE LATEST CA-MUTCD MINIMUM REQUIREMENTS

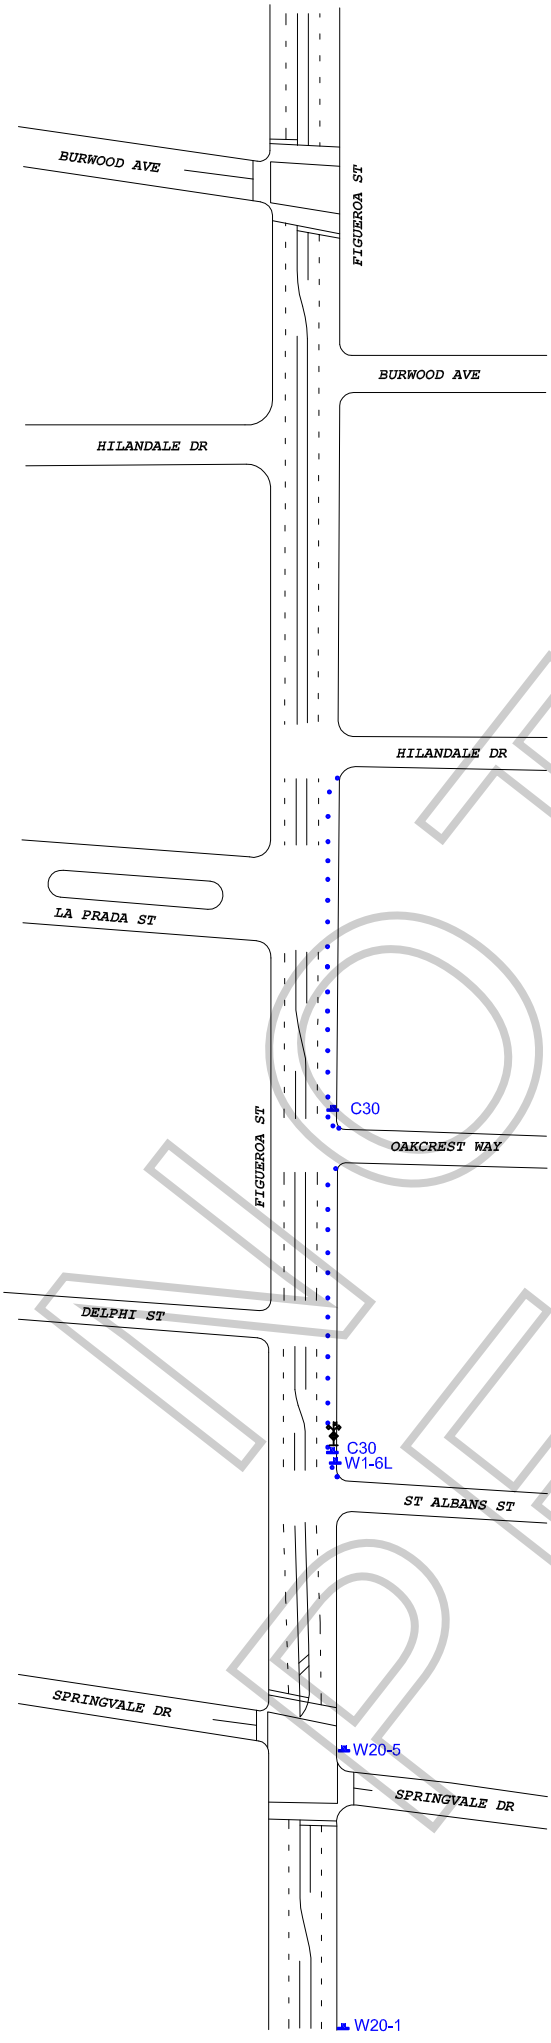

WORK ZONE TRAFFIC CONTROL PLAN
GENERAL NOTES

1. DATE/TIME: 4-23-19 FROM 06:00 HOURS TO 22:00 HOURS.

2. ALL SIGNING, STRIPING, AND TRAFFIC CONTROL DEVICES SHALL CONFORM TO THE (CURRENT) STATE OF CALIFORNIA DEPARTMENT OF TRANSPORTATION (CALTRANS) STANDARD PLANS AND STANDARD SPECIFICATIONS, CALIFORNIA MUTCD, AND ANY ADDENDUMS THERETO, AND AS SHOWN ON THESE PLANS, SYMBOLS AND ABBREVIATIONS USED ARE SHOWN ON CALTRANS STANDARD PLANS.
3. THERE WILL BE NO INTERFERENCE WITH TRAFFIC SIGNALS OR CROSSWALKS.
4. CONES WILL BE 28" MINIMUM HEIGHT AND HAVE REFLECTORIZED SLEEVES FOR NIGHT WORK.
5. POLICE WILL DIRECT TRAFFIC IF NECESSARY.

NOT A PERMIT

TCP FOR:	MINIM PRODUCTIONS: "SNOWFALL"
LOCATION:	E/S CURB LANE OF FIGUEROA ST BTWN ST ALBANS ST & HILLANDALE DR LOS ANGELES, CALIFORNIA
CONTACT:	TIM BALLOU OFFICE# 213-763-9000 BRIAN O'NEILL PH# 323-646-8334
	JCL TRAFFIC SERVICES (213) 622-9775 C31-CA Lic # 805357
DATE / REVISIONS	DRAFTER: MARIO MENJIVAR SCALE: N.T.S. FILM LA: ML